1. ROAD WORK AHEAD — W20-1, 36"×36"
2. DETOUR AHEAD — W20-2, 36"×36"
3. ROAD CLOSED AHEAD — W20-3, 36"×36"
4. END DETOUR — M4-8a, 24"×18"
5. DETOUR ← — M4-9L, 30"×24"
6. DETOUR → — M4-9R, 30"×24"
7. DETOUR ↑ — M4-9S, 30"×24"
8. DETOUR ← — M4-10L, 48"×18"
9. DETOUR → — M4-10R, 48"×18"
10. R3-1, 24"×24"
11. R3-2, 24"×24"
12. SIDEWALK CLOSED — R9-9, 24"×12"
13. ROAD CLOSED — R11-2, 48"×30"
14. ROAD CLOSED TO THRU TRAFFIC — R11-4, 60"×30"
15. DETOUR — M4-8, 24"×12"
16. M5-3, 21"×15"

TRAFFIC CONTROL LEGEND

- SIGN
- WORK AREA
- TYPE III BARRICADE
- TYPE III BARRICADES (COMPLETE CLOSURE)
- TYPE II PEDESTRIAN BARRICADE
- (1) SIGN DESIGNATION
- DETOUR ROUTE
- FLASHING ARROW PANELS

N.T.S.

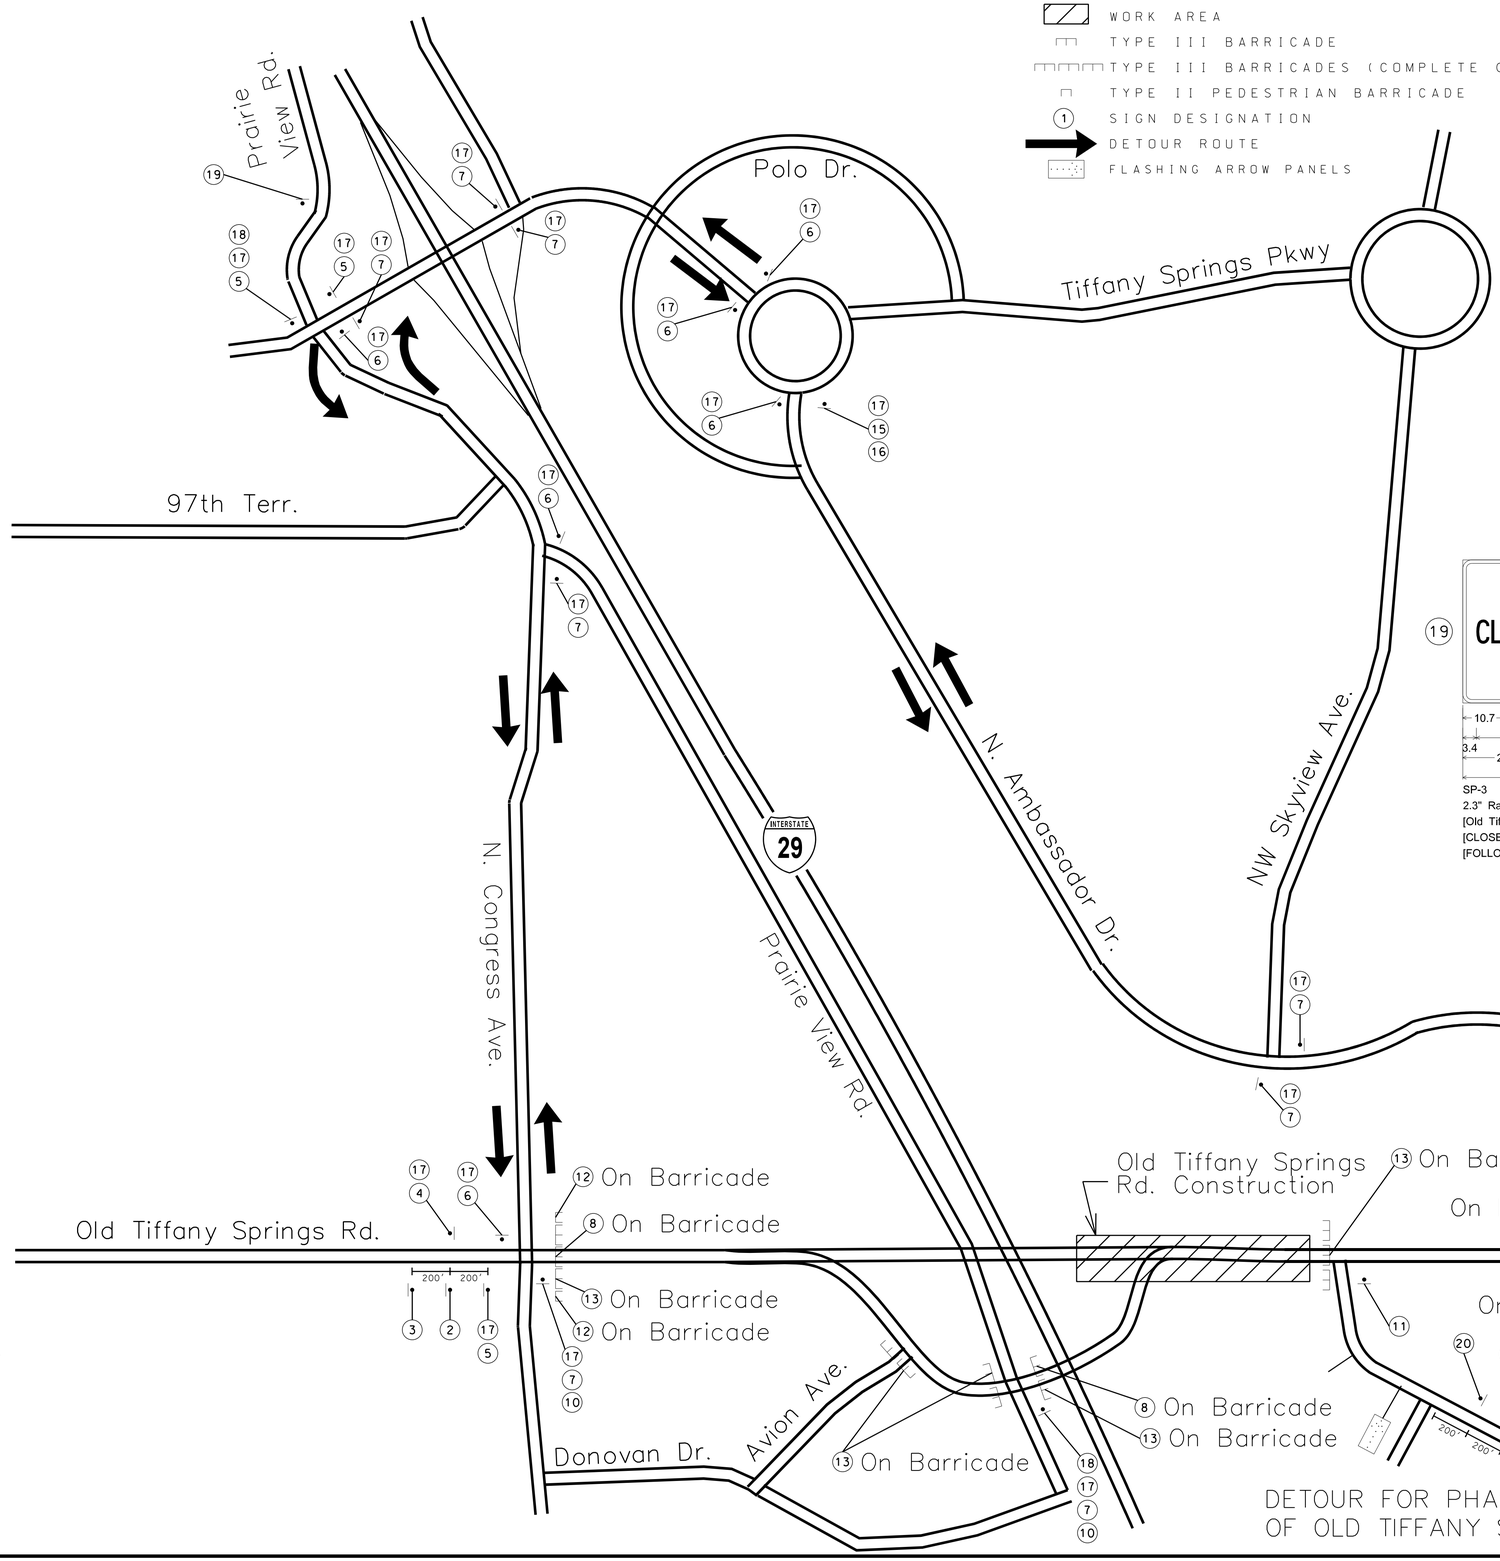

17. OLD TIFFANY SPRINGS RD — SP-1
1.5" Radius, 0.4" Border, 0.4" Indent, Black on Orange;
[OLD TIFFANY] B 60% spacing;
[SPRINGS RD] B 70% spacing;

18. EASTBOUND — SP-2
1.5" Radius, 0.4" Border, 0.4" Indent, Black on Orange;
[EASTBOUND] B 60% spacing;

19. Old Tiff Springs Rd
CLOSED EAST OF Congress
FOLLOW DETOUR — SP-3
2.3" Radius, 0.9" Border, Black on Orange;
[Old Tiff Springs Rd] C;
[CLOSED EAST OF Congress] C 50% spacing;
[FOLLOW DETOUR] C 50% spacing;

20. LEFT LANE CLOSED AHEAD — W020-5L, 36"×36"

DETOUR FOR PHASE 2 CONSTRUCTION OF OLD TIFFANY SPRINGS ROAD

PHASE 2 DETOUR PLAN

OLD TIFFANY SPRINGS ROAD & DONOVAN DRIVE
FEDERAL PROJECT NO. STP 3451 (403)

DESCRIPTION | P.E. SIGNATURE | DATE

STATE OF MISSOURI — KENDRA MILLER — NUMBER PE-2014041301 — PROFESSIONAL ENGINEER

THIS SHEET HAS BEEN SIGNED, SEALED, AND DATED ELECTRONICALLY.

KENDRA G. MILLER
PROFESSIONAL ENGINEER
PE-2014041301

Reviewed By:	JMC
Designed By	JJF
Drafted By:	RLC

GBA Project No: 12368

GBA architects engineers
9801 Renner Boulevard
Lenexa, Kansas 66219
913.492.0400
www.gbateam.com

GEORGE BUTLER ASSOCIATES, INC.
PRO. ENGINEER 000133
ARCHITECT 00212
LANDSCAPE ARCHITECT 000025
PRO. LAND SURVEYOR 000059

DATE 06/02/2017

Sheet No.: 108

REV.

G:\12368\Micro\Traffic\12368T5422.dgn 10:51:39 AM 6/1/2017