walter p moore

Walter P Moore and Associates, Inc.
1100 Walnut, Suite 1825
Kansas City, Missouri 64106

816.701.2100
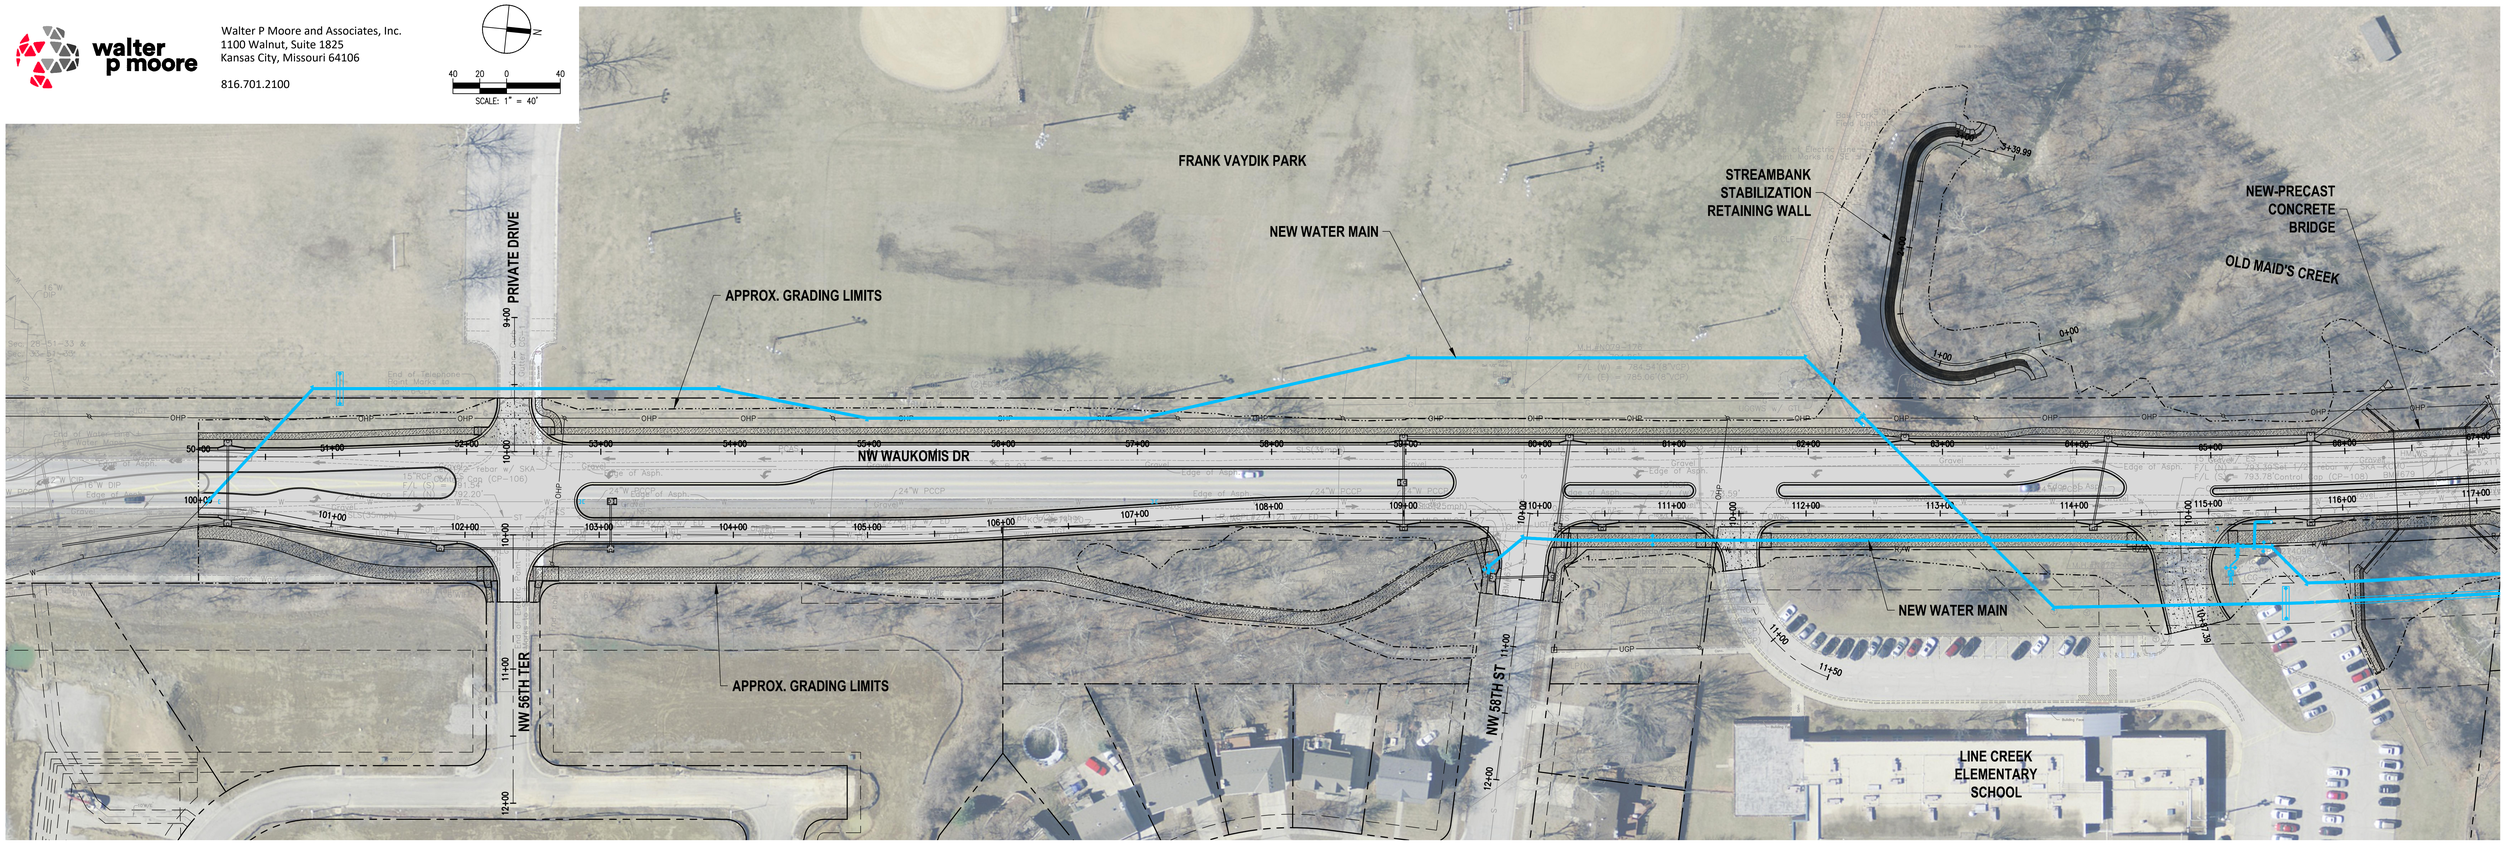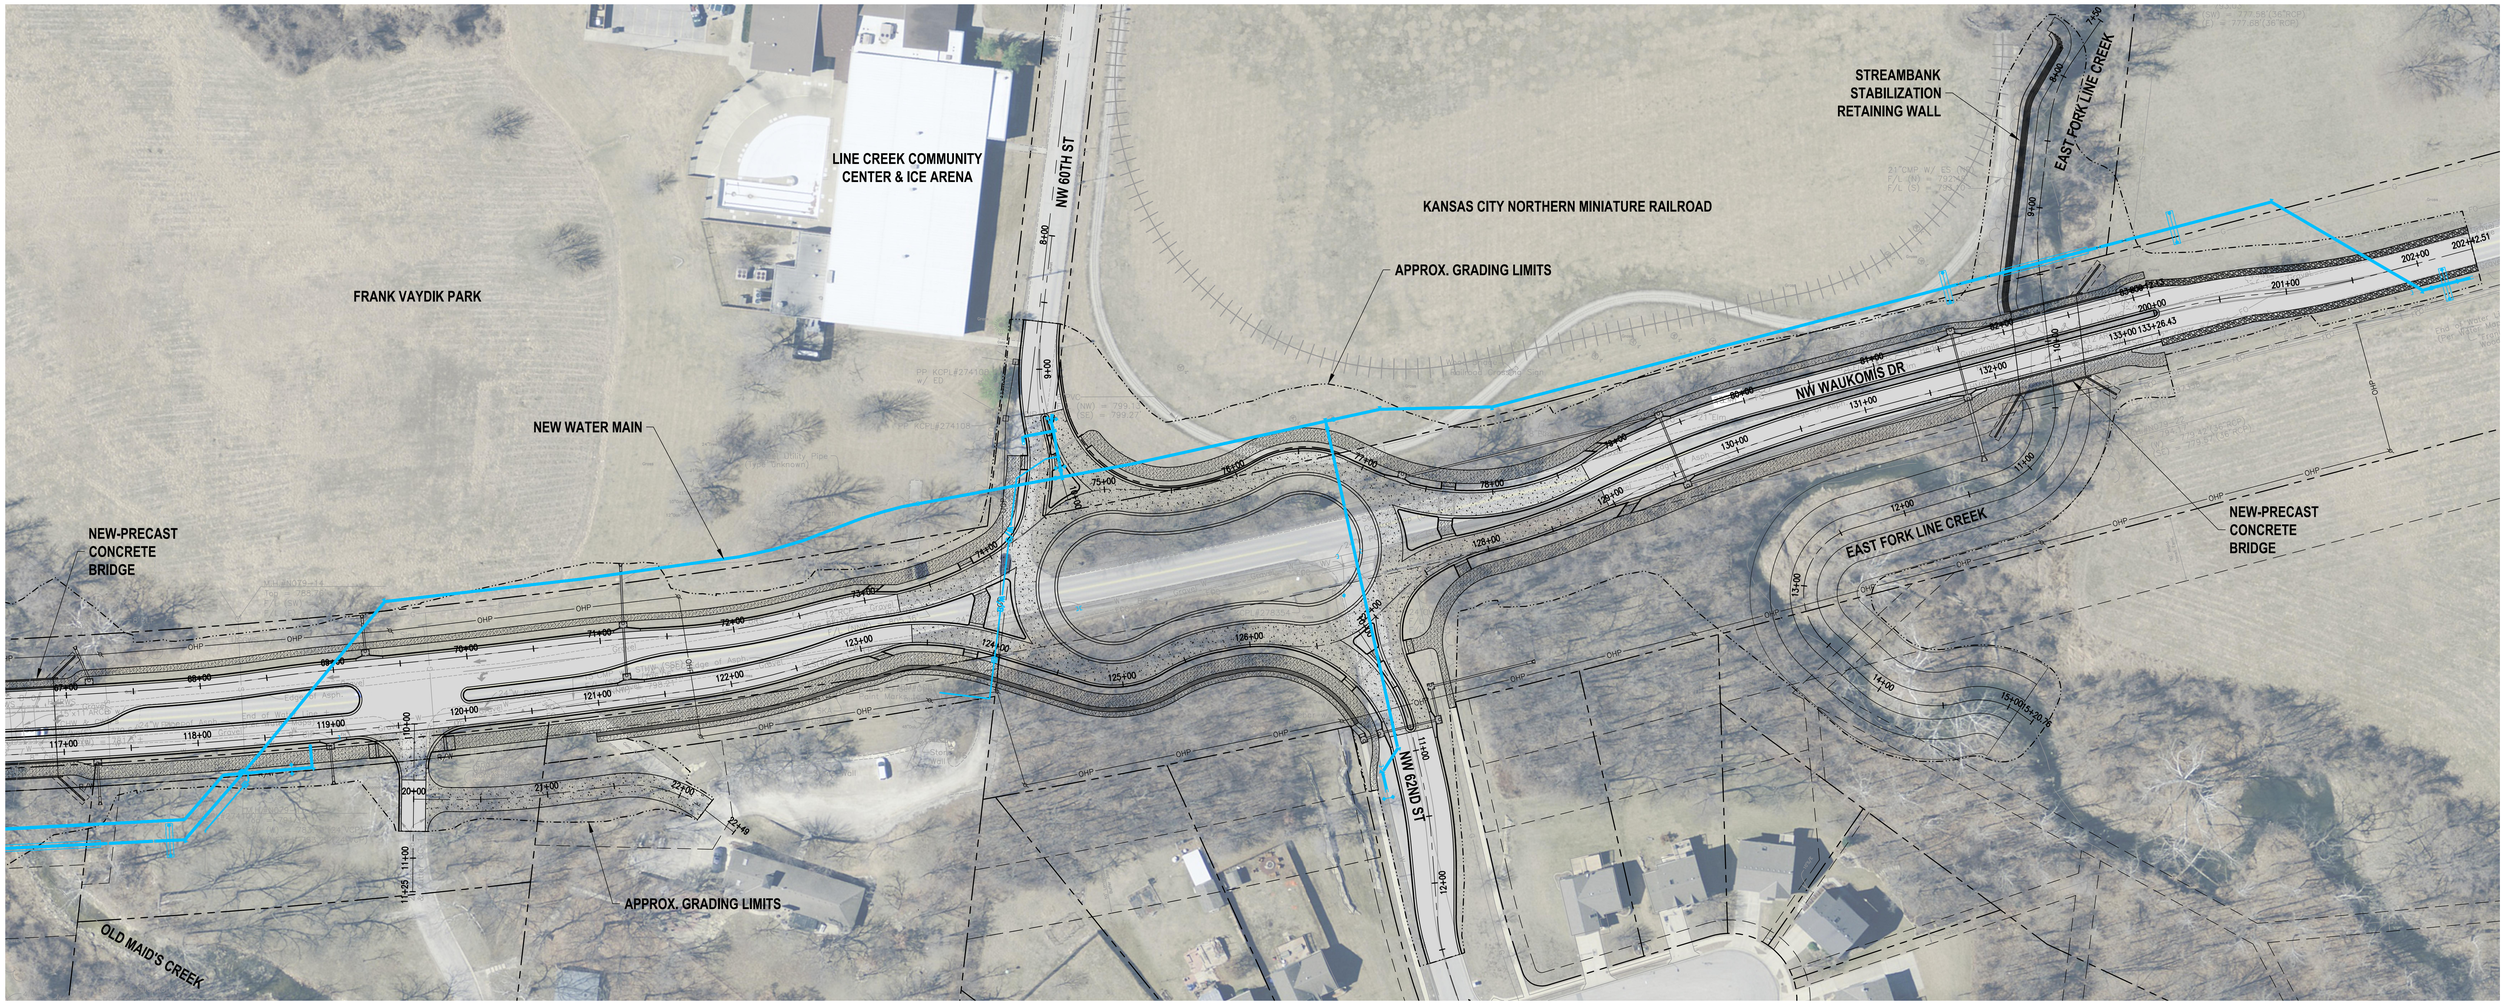
SCALE: 1" = 40'